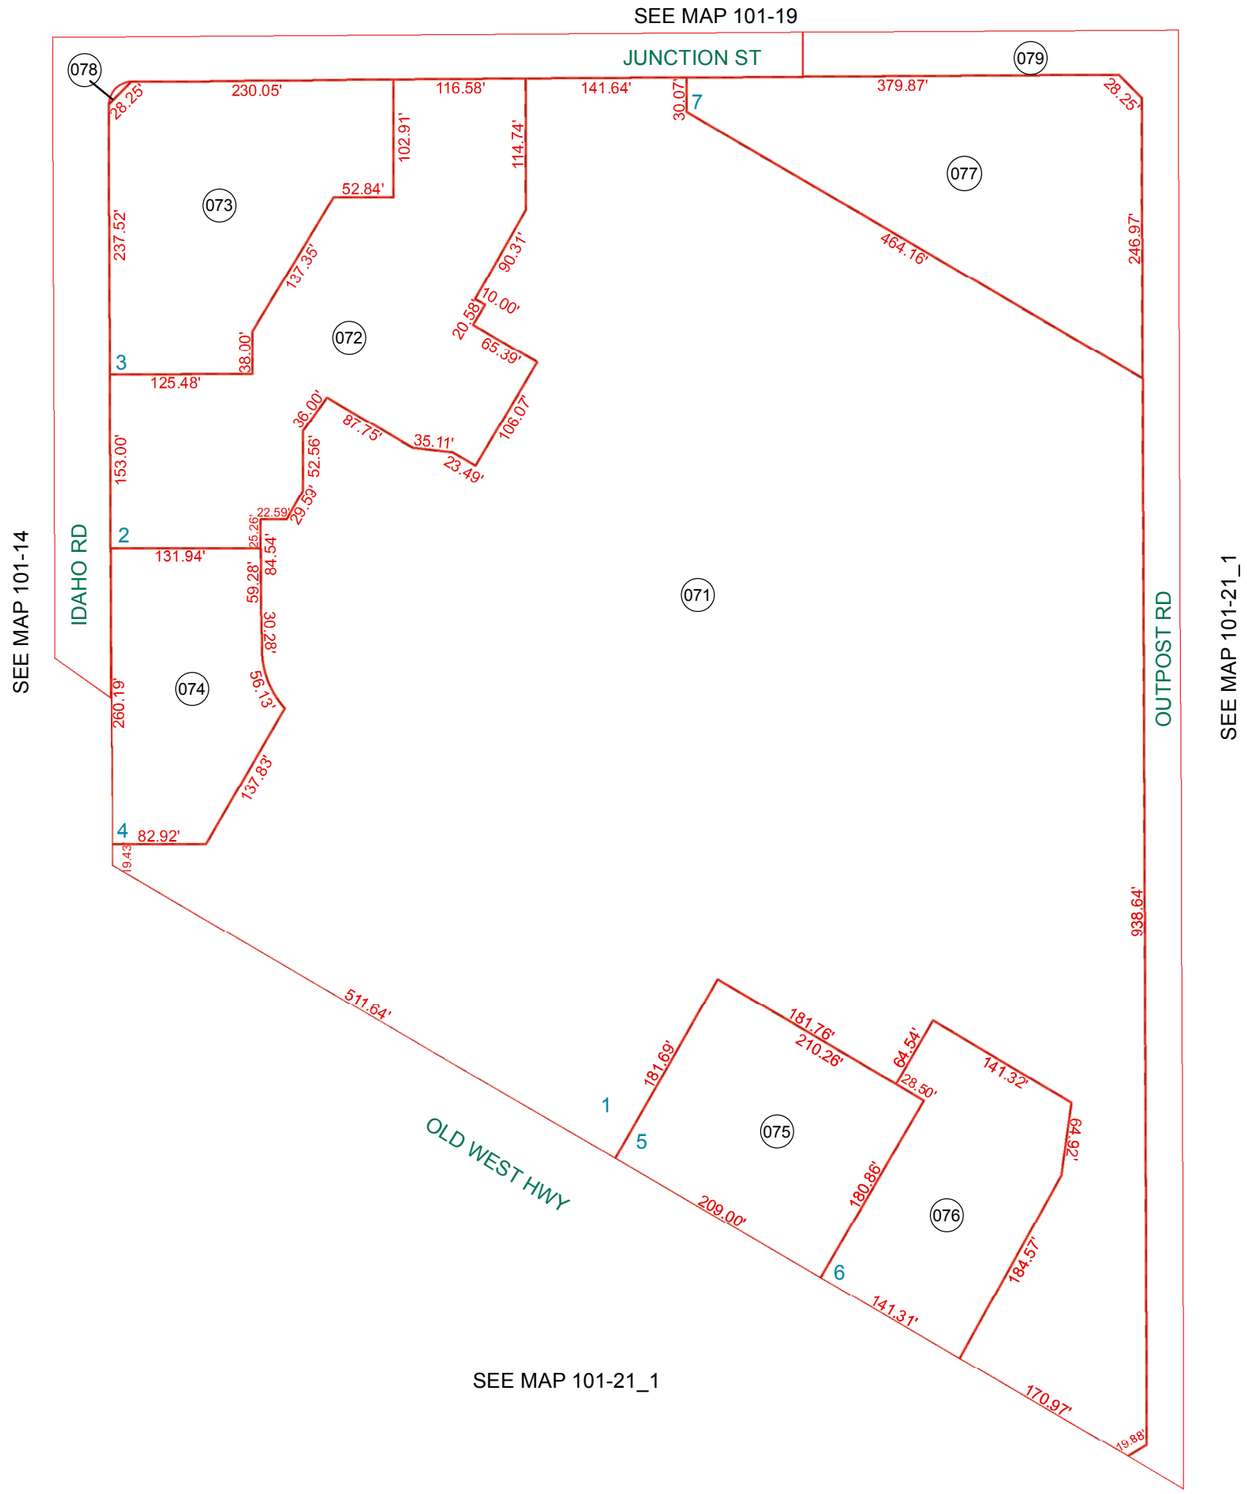

BOOK - MAP

101-21_2

NW NW SW SEC. 21 T.01N. R.08E.

OLD WEST MARKETPLACE: 2016-002464
(RE-PLAT OF APACHE JUNCTION PLAZA: BK 10 - PG 041)

LOCATION MAPS

R.E.

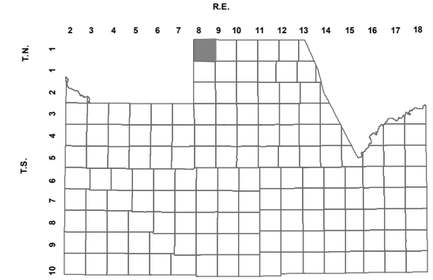

TOWNSHIP

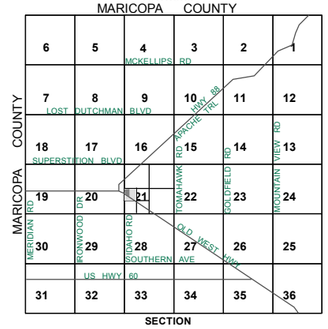

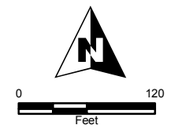

Revised: 6/22/2016

By: MBG

PINAL • COUNTY
wide open opportunity

Pinal County Assessor

THIS MAP DOES NOT REPRESENT A SURVEY. NO LIABILITY IS ASSUMED FOR THE ACCURACY OF THE DATA DELINEATED HEREIN, EITHER EXPRESSED OR IMPLIED BY PINAL COUNTY OR ITS EMPLOYEES. THIS MAP IS COMPILED FROM OFFICIAL RECORDS, INCLUDING PLATS, SURVEYS, RECORDED DEEDS AND CONTRACTS, AND ONLY CONTAINS INFORMATION REQUIRED FOR THE PINAL COUNTY ASSESSOR'S OFFICE PURPOSES.