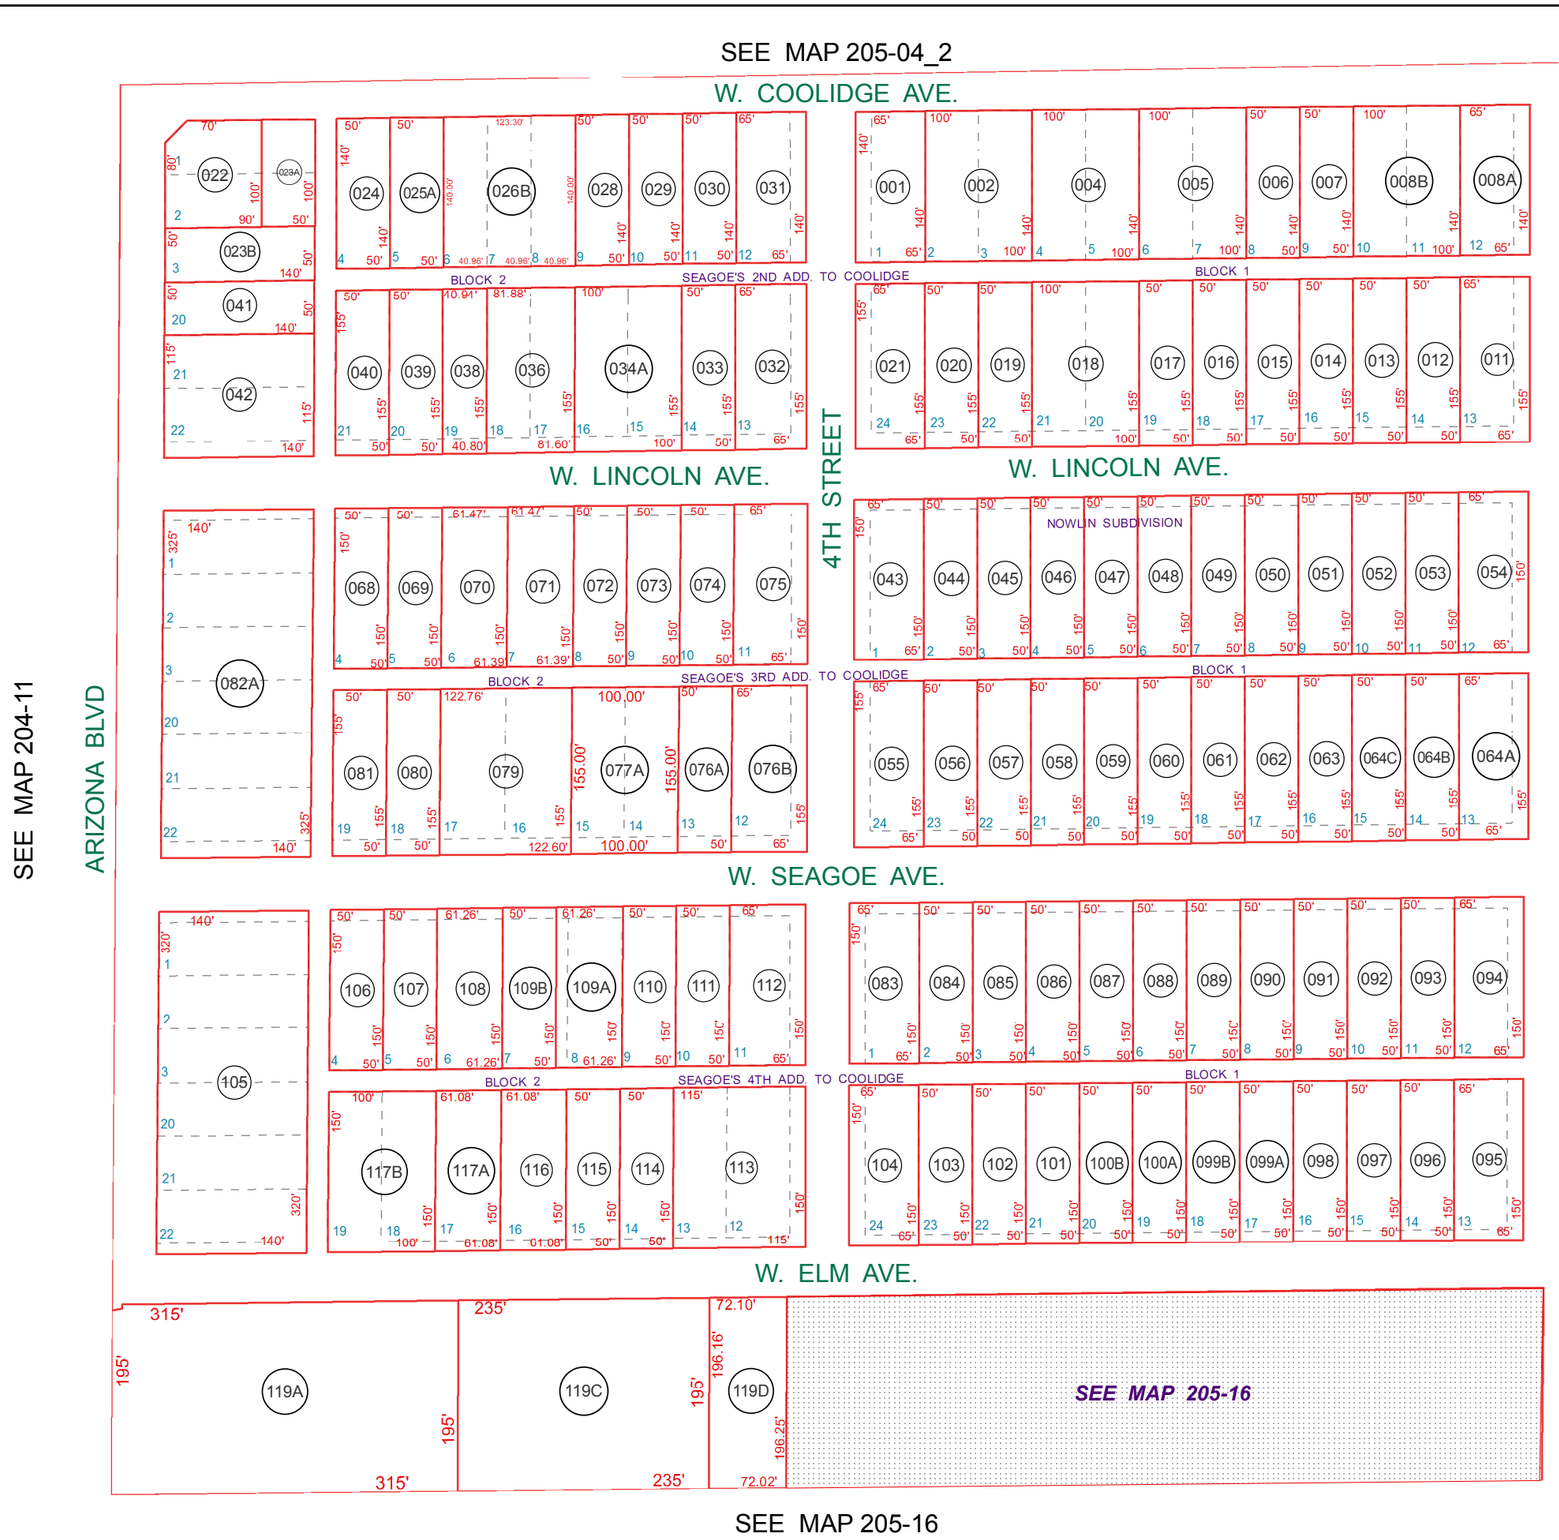

BOOK - MAP

205-15

NW NW SEC. 27 T.05S. R.08E.

SEAGOE'S 2ND ADDTION TO COOLIDGE:
BOOK 3 OF MAPS PG 38
SEAGOE'S 3RD ADDITION TO COOLIDGE:
BOOK 4 OF MAPS PG 26
SEAGOE'S 4TH ADDITION TO COOLIDGE:
BOOK 4 OF MAPS PG 30
NOWLIN SUBDIVISION: BK 4 OF MAPS PG 23
ROW ABANDOMENT:
RESOLUTION 1997-036593 RE-RECORDED 2006-078294

LOCATION MAPS

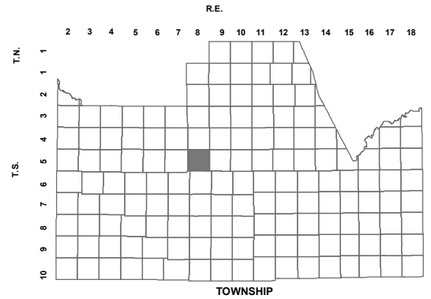

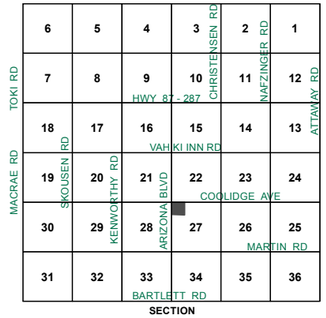

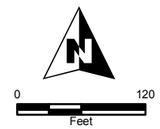

Revised: 3/9/2017

By: HY

PINAL • COUNTY
wide open opportunity

Pinal County Assessor

THIS MAP DOES NOT REPRESENT A SURVEY. NO LIABILITY IS ASSUMED FOR THE ACCURACY OF THE DATA DELINEATED HEREIN, EITHER EXPRESSED OR IMPLIED BY PINAL COUNTY OR ITS EMPLOYEES. THIS MAP IS COMPILED FROM OFFICIAL RECORDS, INCLUDING PLATS, SURVEYS, RECORDED DEEDS AND CONTRACTS, AND ONLY CONTAINS INFORMATION REQUIRED FOR THE PINAL COUNTY ASSESSOR'S OFFICE PURPOSES.